



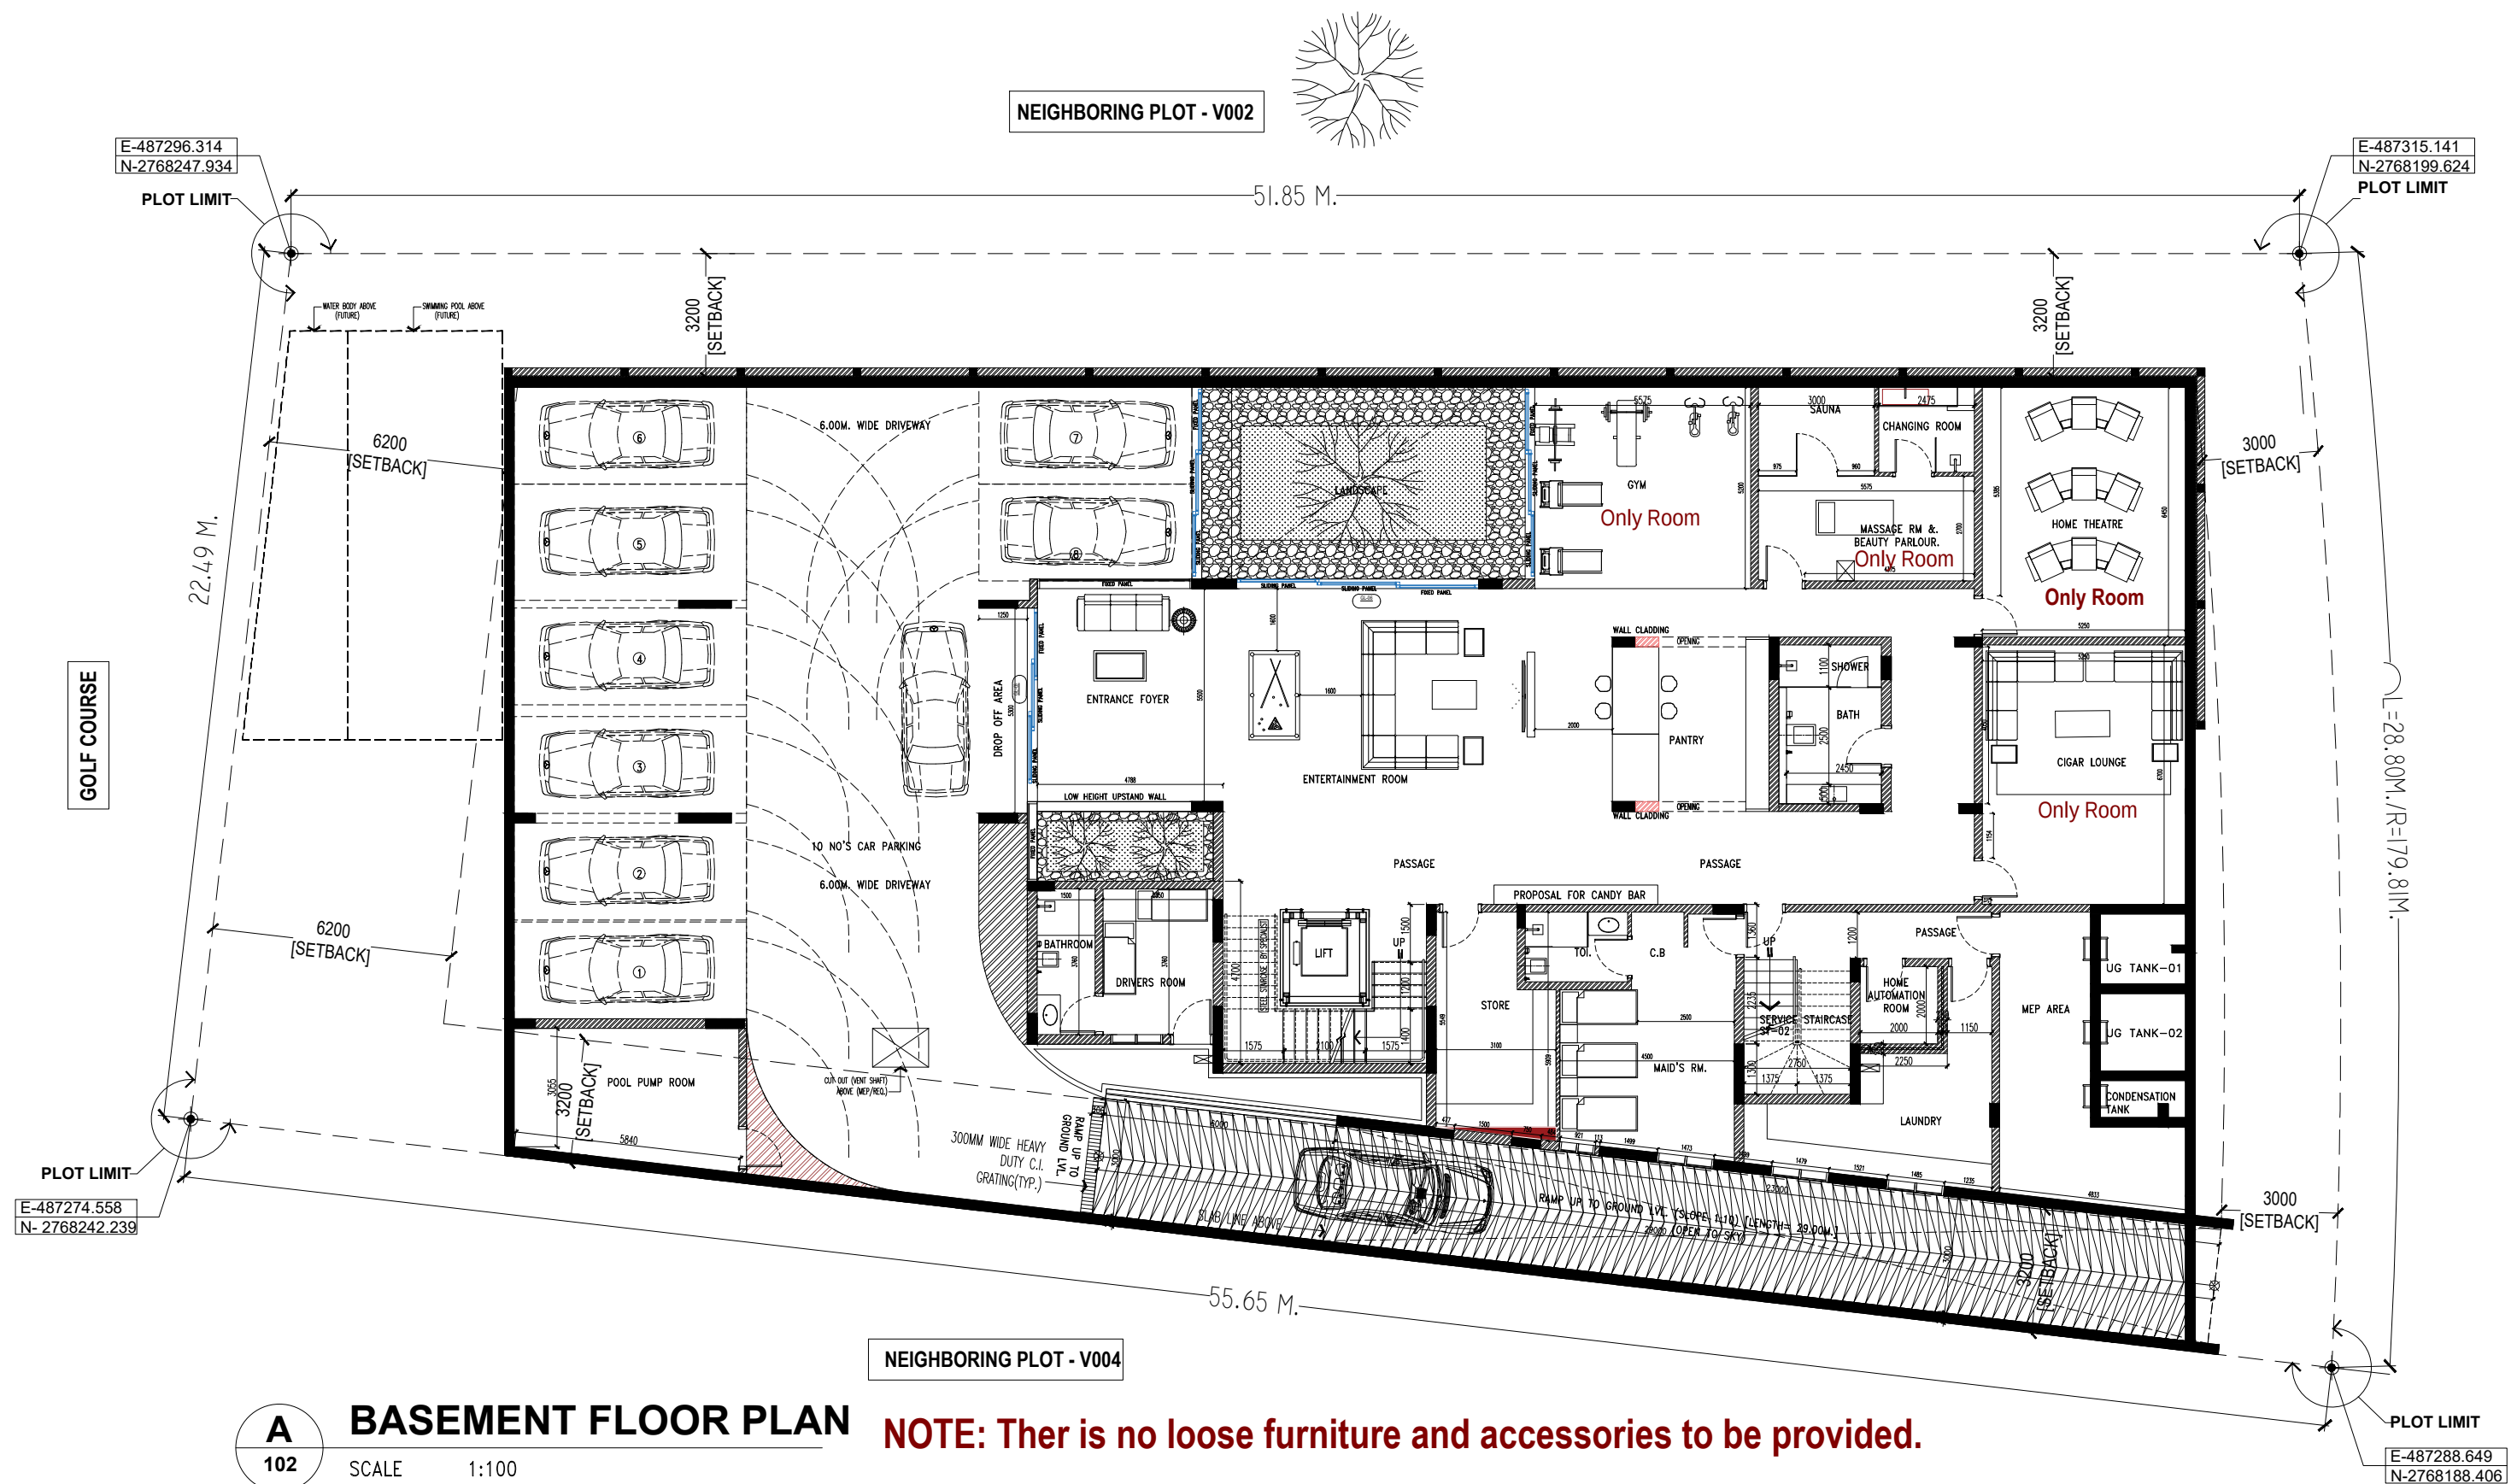

NEIGHBORING PLOT - V002

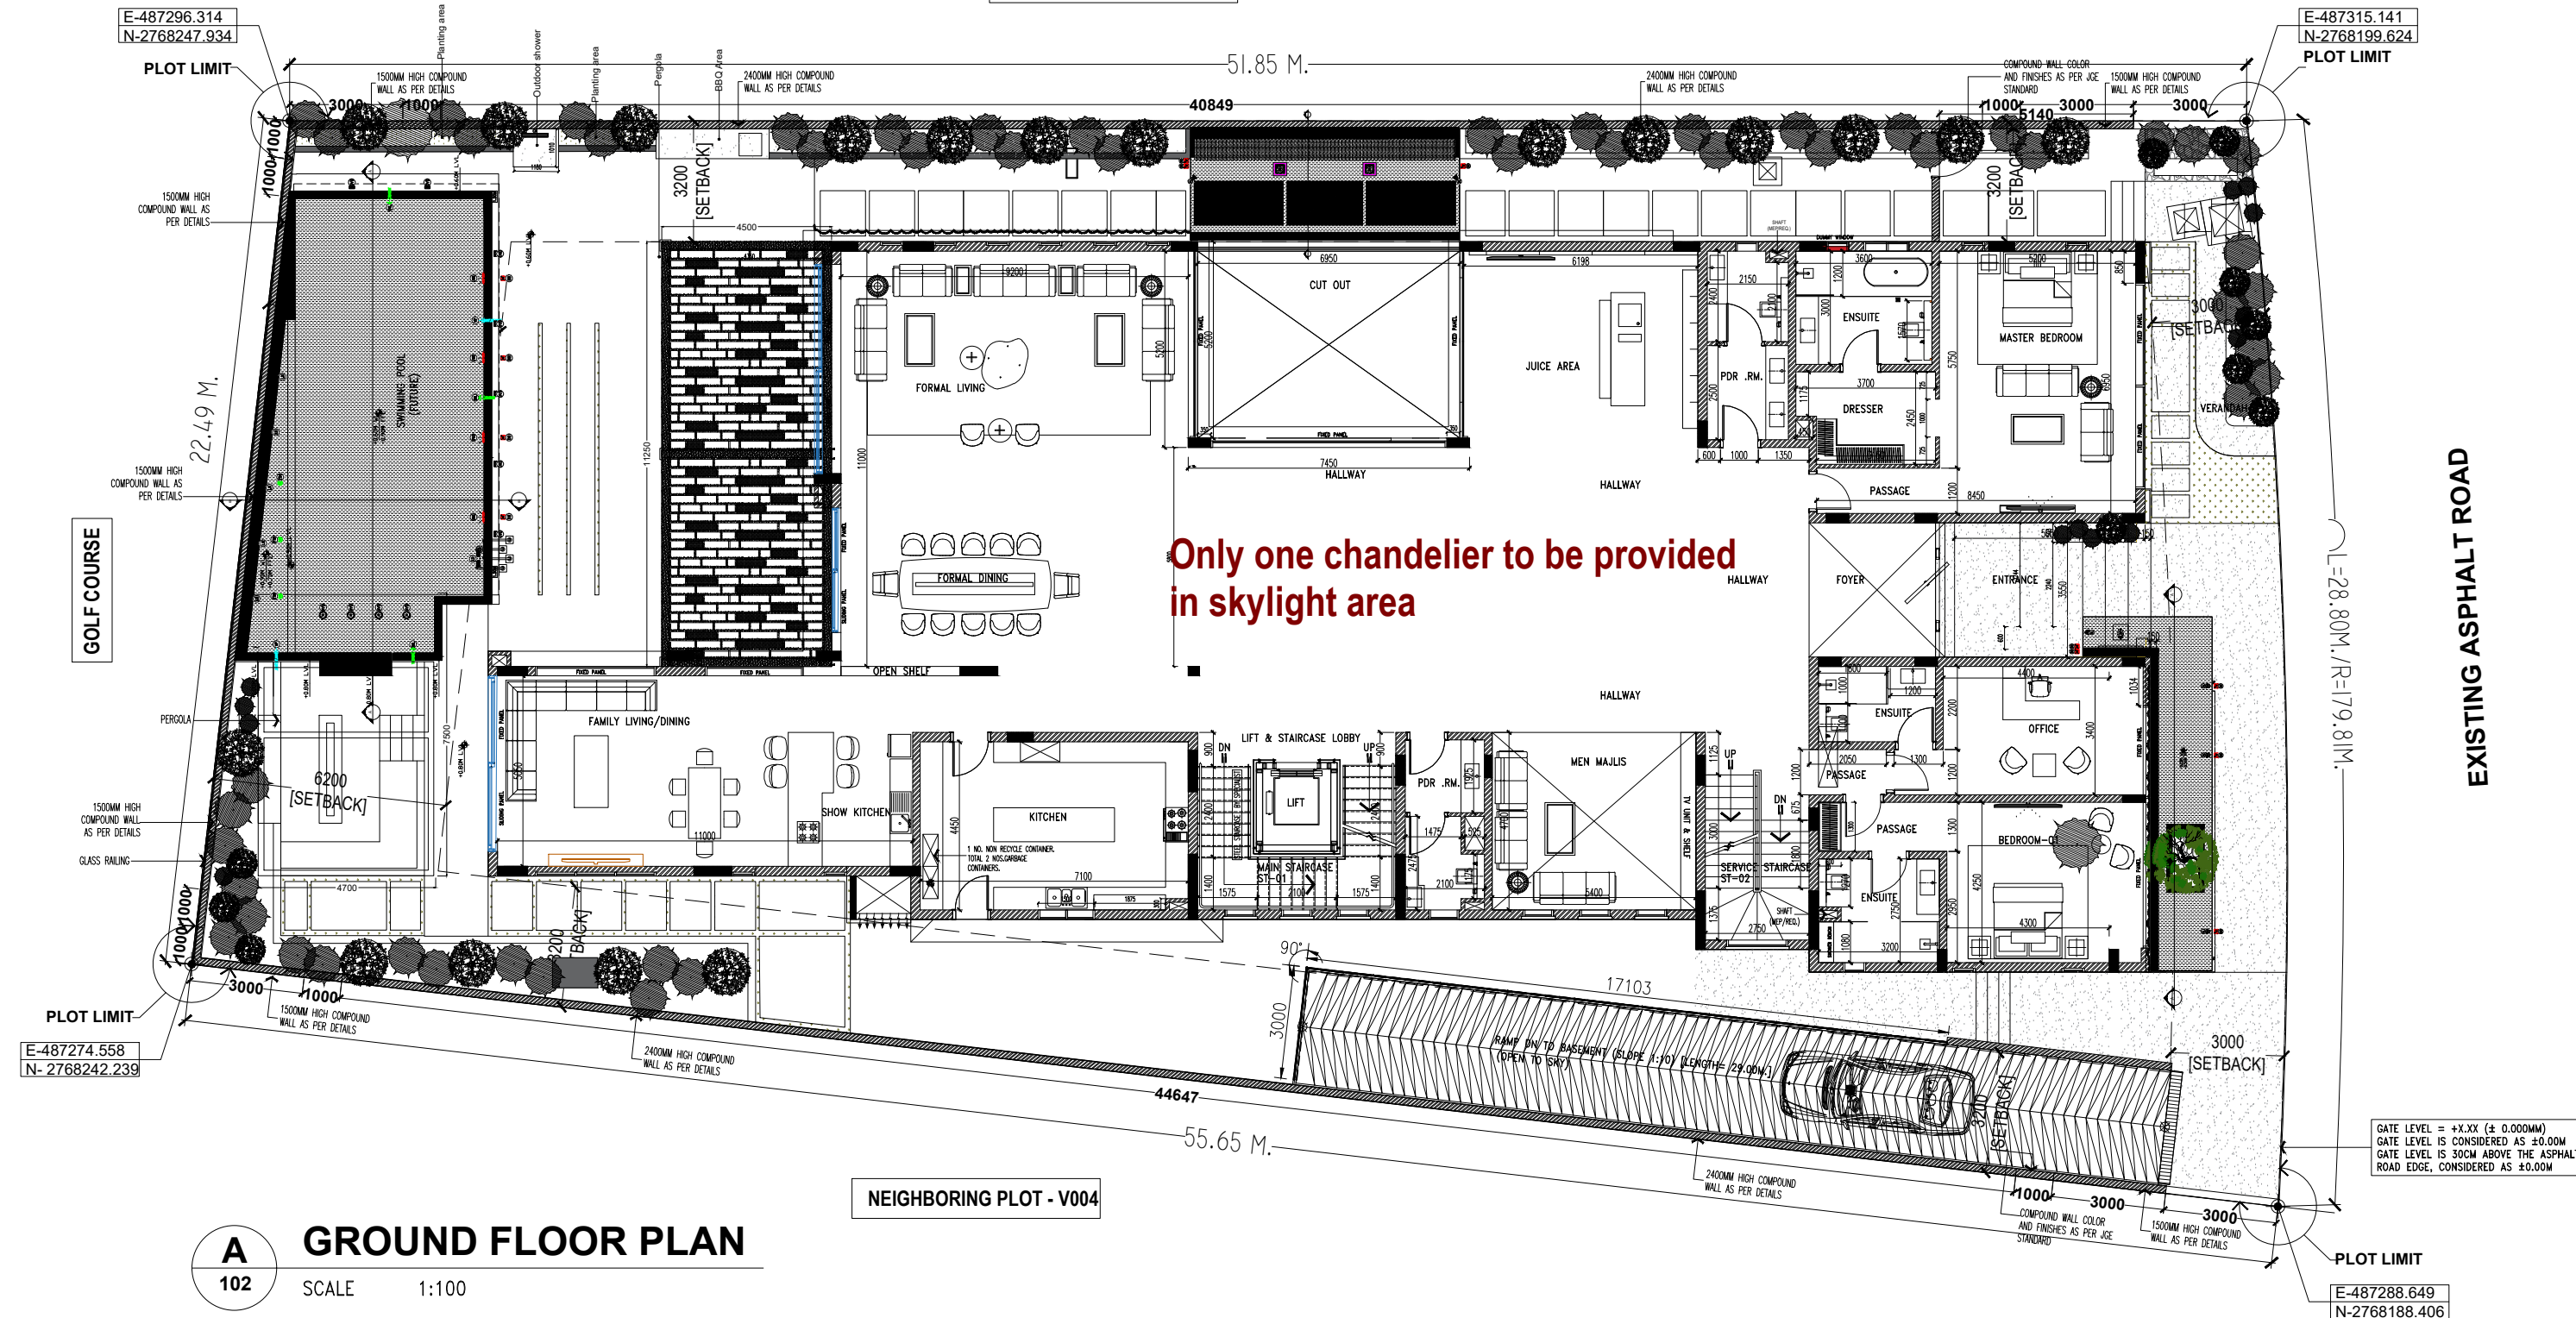

Only one chandelier to be provided in skylight area

A
102
GROUND FLOOR PLAN
SCALE 1:100

NOTE: There is no loose furniture, Landscaping plants and accessories to be provided.

GATE LEVEL = +X.XX (± 0.000MM)
GATE LEVEL IS CONSIDERED AS ±0.00M
GATE LEVEL IS 30CM ABOVE THE ASPHALT ROAD EDGE, CONSIDERED AS ±0.00M

